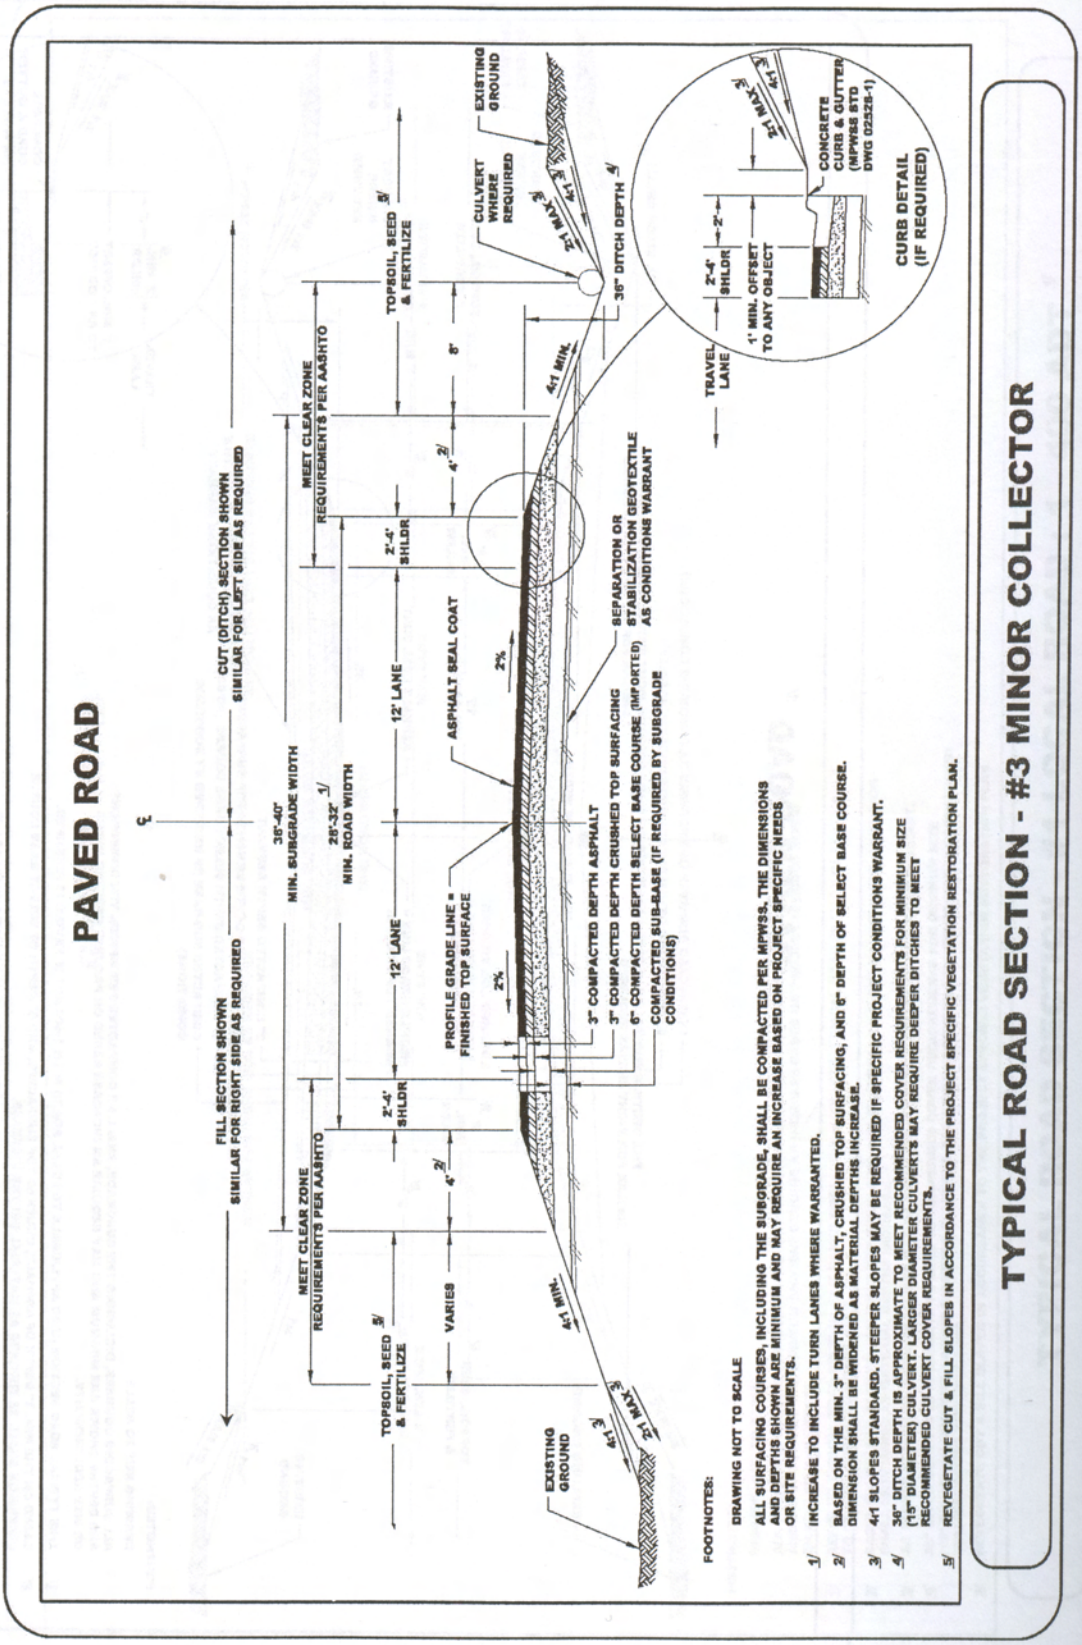

TYPICAL ROAD SECTION - #3 MINOR COLLECTOR

FIGURE 3